

Eastholm, Hampstead Garden Suburb NW11
£1,300,000 Freehold

AMBERDEN



Eastholm, Hampstead Garden Suburb NW11

A sensitively designed, 3 bedroom house (1,739 Sq Ft – 161.76 Sq M) with an impressive garden, situated on this sought after street.

The ground floor offers substantial entertaining space comprising of two receptions and a large kitchen diner opening directly on to a 68' garden.

Three double bedrooms (two en-suite) and a further shower room provide flexible living space all with generous storage.

Two reception rooms • kitchen/dining room • guest WC • master bedroom suite • double bedroom & en-suite • bedroom three • shower room • utility room • eaves storage • EPC rating F

The house is within the catchment area of Brookland School and a short walk to the Market Places shops and buses.

£1,300,000 Freehold. Sole Agents.

Telephone 020 7794 7794

6 South Hill Park, London NW3 2SB | lettings@amberden.co.uk

AMBERDEN






THE BEATLES












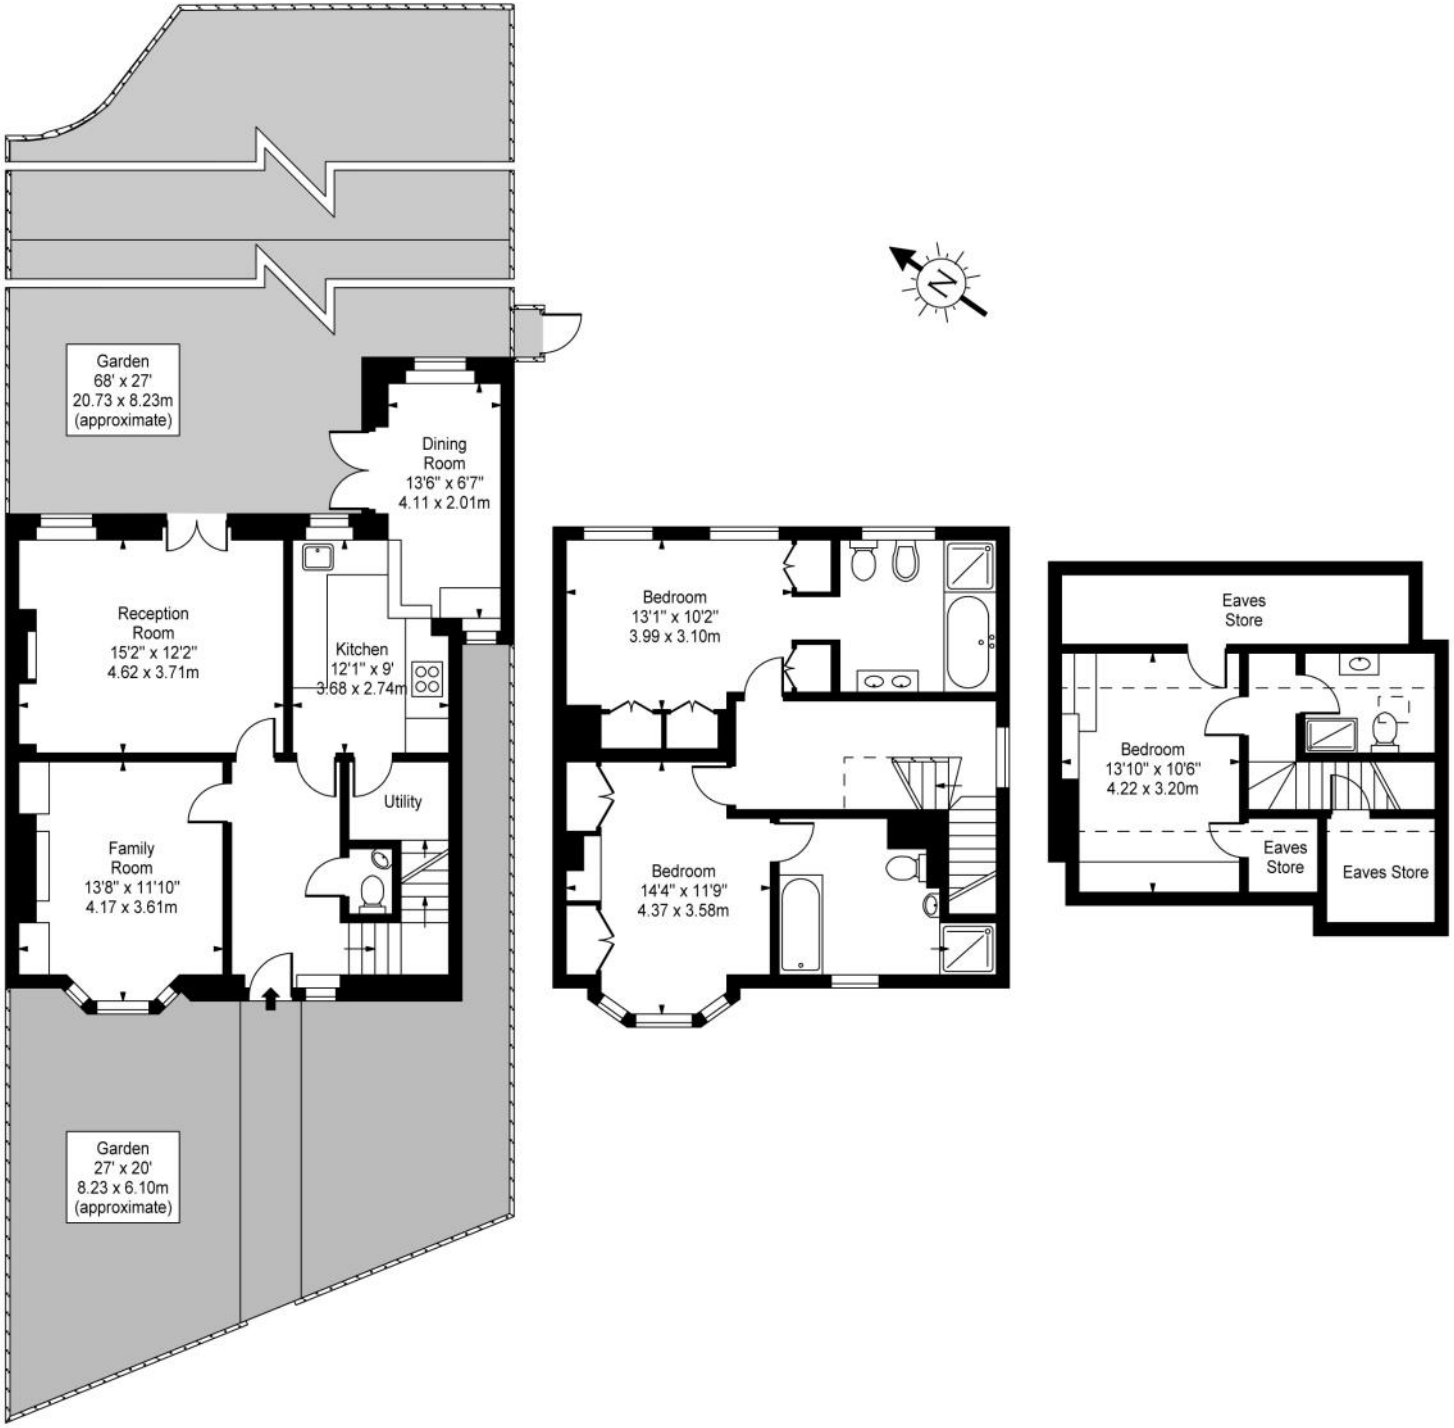

Approx. Gross Internal Area

1,506 Sq Ft - 140.09 Sq M

Excl. Restricted Heights

1,739 Sq Ft - 161.76 Sq M

Incl. Restricted Heights & Eaves Store

For Illustration Purposes Only - Not to Scale - Noga Photo Studio

This floor plan should be used as a general outline for guidance only. Any intending purchaser or lessee should satisfy themselves by inspection, searches, enquiries and full survey as to the correctness of each statement. Any areas, measurements or distances quoted are approximate and should not be used to value a property or be the basis of any sale or let.

The Property Ombudsman

naea | propertymark PROTECTED

Telephone 020 7794 7794

6 South Hill Park, London NW3 2SB | lettings@amberden.co.uk

AMBERDEN